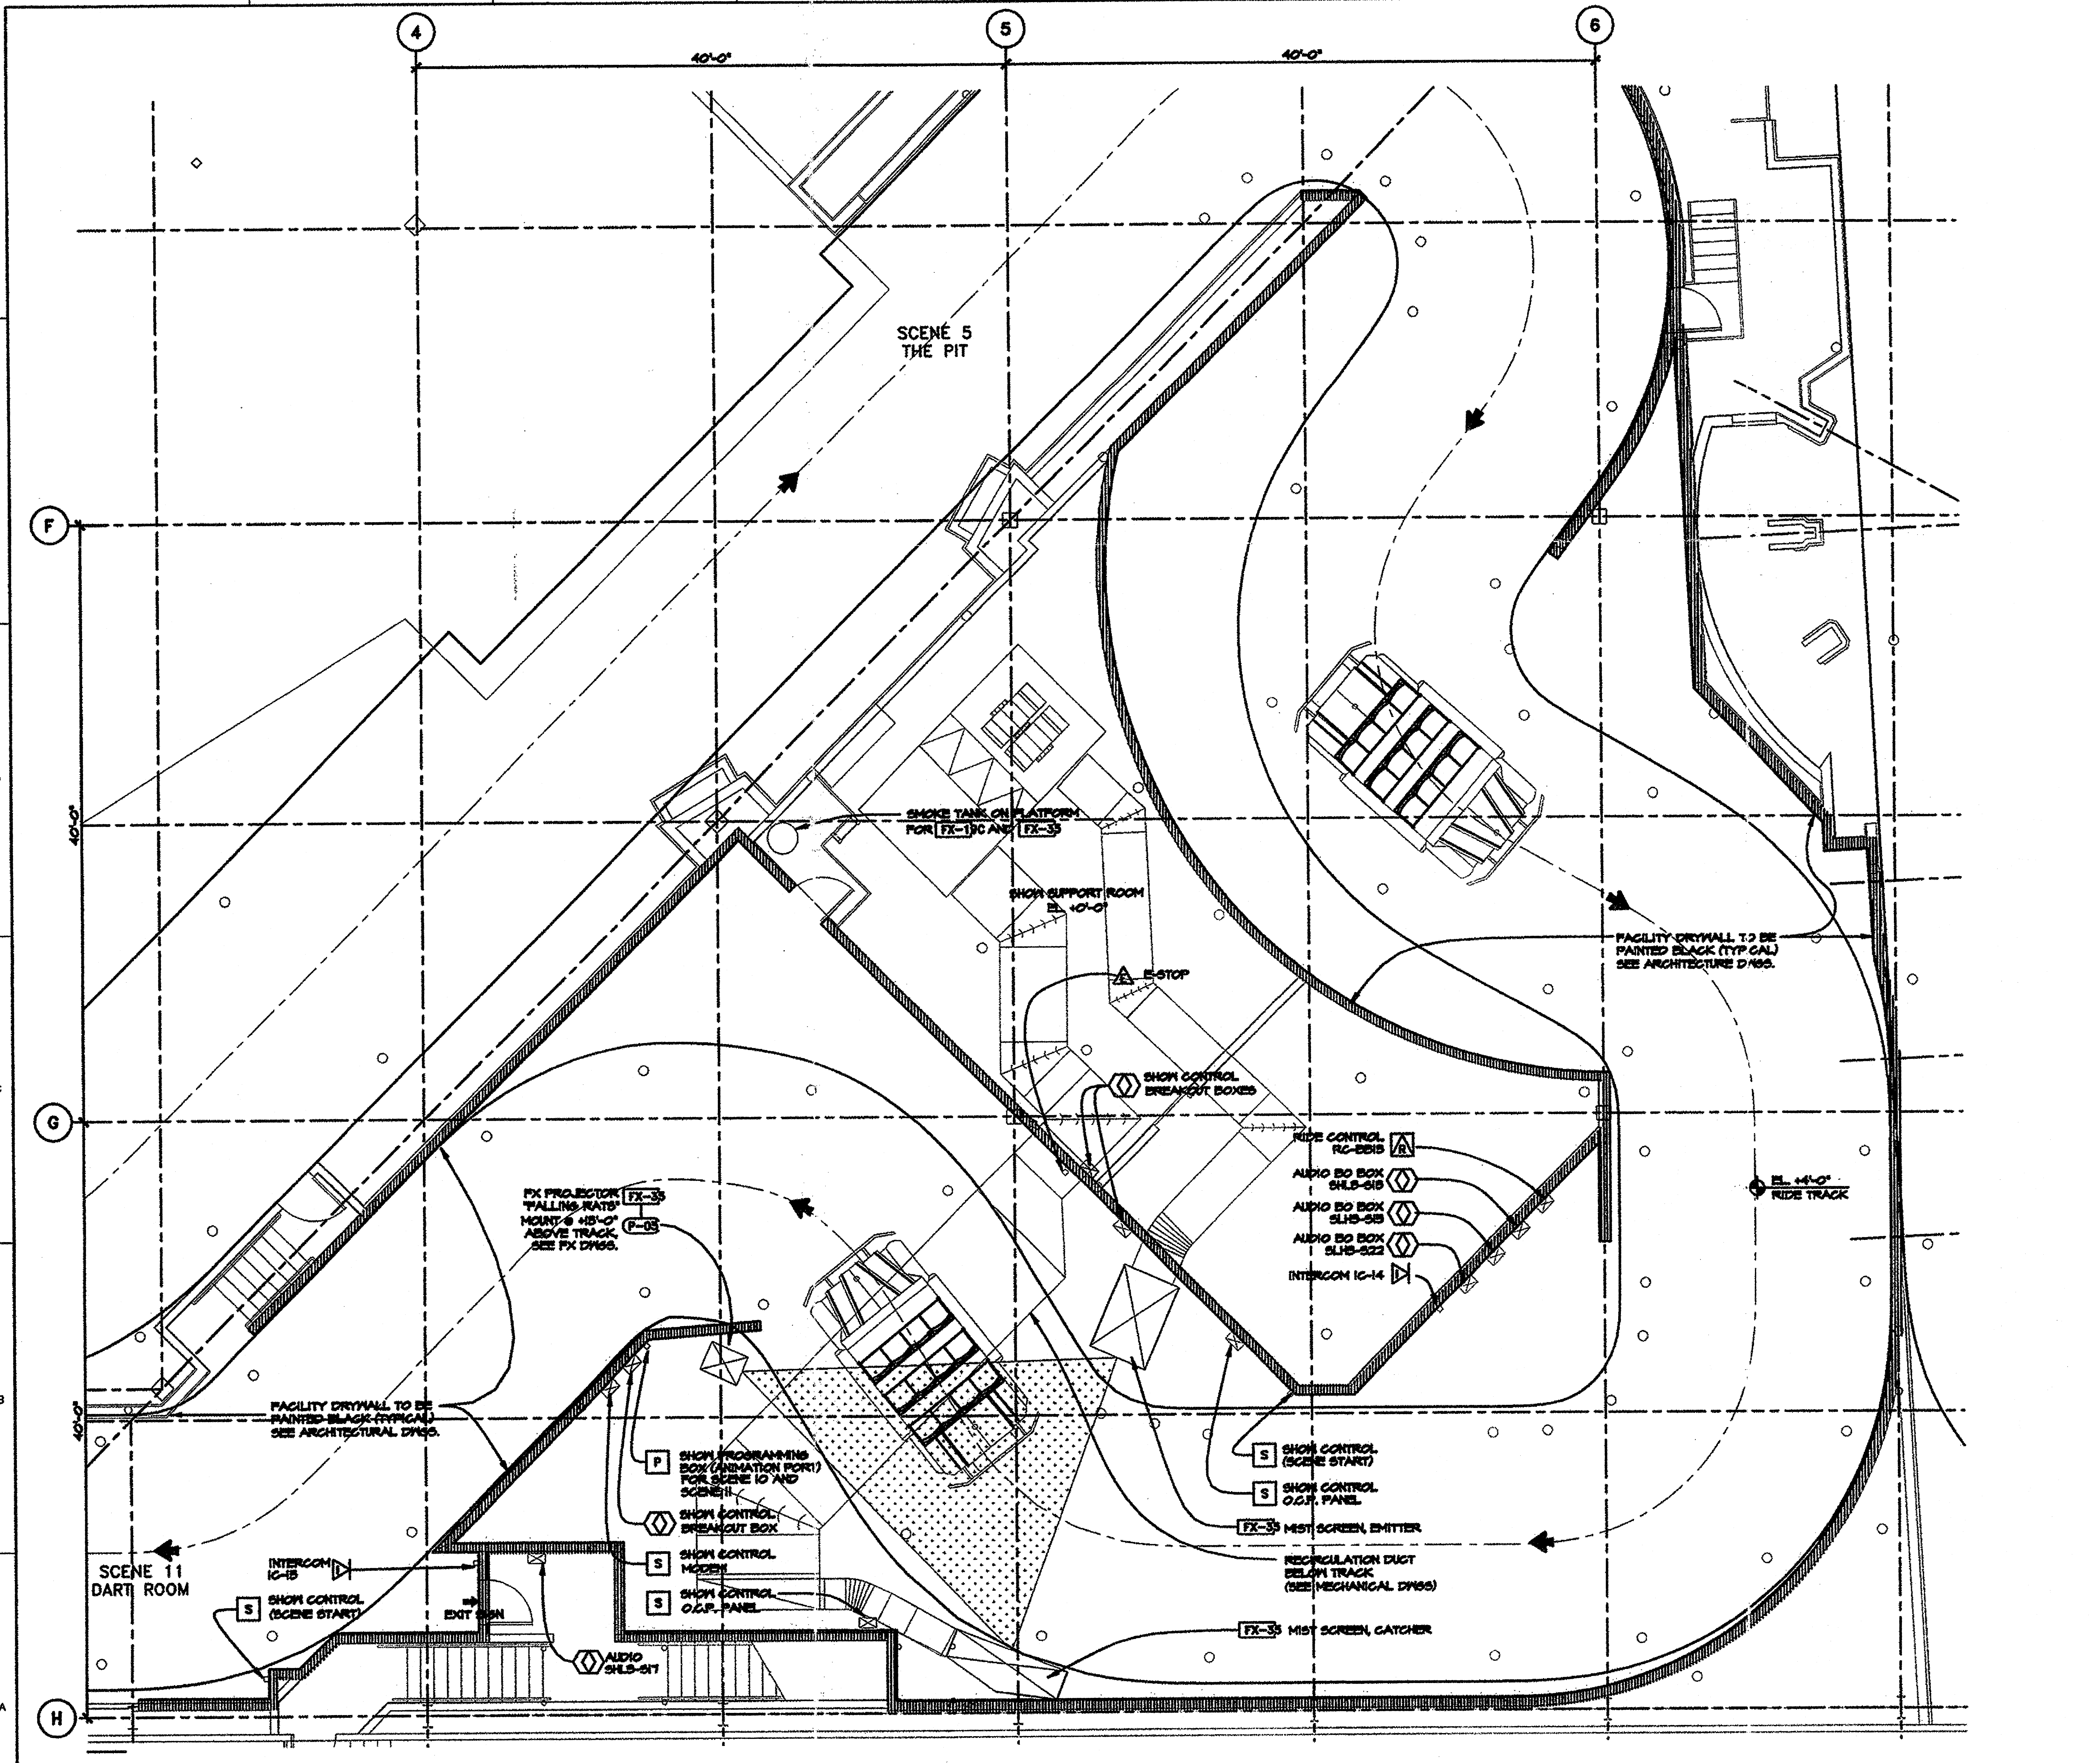


FLOOR PLAN: RAT CAVE

SCALE: 1/4" = 1'-0"

SCENE 10


D-104 | D-10-01

NOTES:

- TRACK EDGES SHOWN TO INDICATE VEHICLE CLEARANCE REQUIREMENTS. REFER TO FACILITY AND RIDE DRAWINGS FOR TRACK INFORMATION AND DESIGN.

GENERAL NOTES:

- SHOW SET DRAWINGS SERVE AS A COORDINATION TOOL DESCRIBING THE FORM AND DESIGN OF THE SHOW. FINAL FINISH AND CHARACTER IS DETERMINED BY THE ART DIRECTOR.
- REFER TO MODEL AND ILLUSTRATIONS FOR GENERAL ART DIRECTION AND INTENT (CHARACTER AND THEMING).
- REFER TO FACILITY DRAWINGS FOR CURRENT STRUCTURAL AND ARCHITECTURAL INFORMATION.

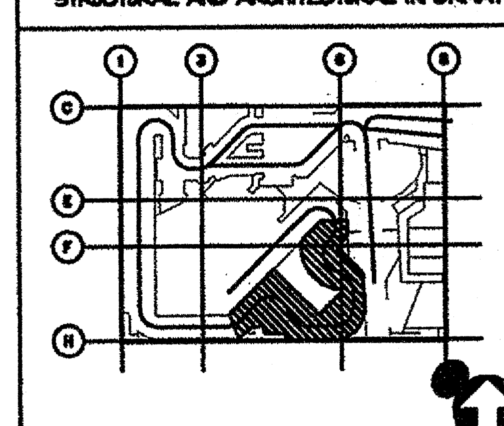

KEY PLAN: LOWER LEVEL

SCALE: NONE

ISSUE NO.	APPR. BY	DATE	ISSUED FOR
9			
8			
7			
6			
5			
4			
3			
2		12/10/93	FACILITY COMPLETION PACKAGE
1		9/24/93	95% RELEASE FOR PRODUCTION

DESCRIPTION OF REVISIONS

NOTICES:

CONTRACTOR SHALL VERIFY ALL CONDITIONS ON JOB SITE & NOTIFY THE THE PROJECT ENGINEER OF ANY VARIATIONS FROM DIMENSIONS SHOWN ON THESE DRAWINGS BEFORE PROCEEDING WITH ANY CONSTRUCTION.

KEY PERSONS AND APPROVALS

PROJECT MANAGER: DAVID TODD
DRAWN: PECHSTEDT/BROWNE
FACILITY DESIGN MANAGER: VAL USLE
CHECKED:
PROJECT SHOW PRODUCER: SUSAN BONDS
APPROVED:
PROJECT SHOW SET DESIGNER: DAVID EDMINSTER
DATE: 9/29/93
C.F. No. D-10-01

Walt Disney Imagineering
1401 Flower Street
Glendale, CA 91221-5020
(818) 544-6500

PROJECT DESIGNED FOR:

Disneyland®

ANAHEIM, CALIFORNIA

PROJECT AREA: ADVENTURELAND

UNIT NAME: INDIANA JONES EXPEDITIONS

W.B.S. NO.:

SHEET TITLE: SCENE 10: FLOOR PLAN THE RAT ROOM

PHASE: CD

PROJECT CODE NUMBER:

DRAWING NO.: D-10-01

REVISION NO.: △